Construction of lead of drain to connect storm water drain at Dasarahalli in Ward No.06

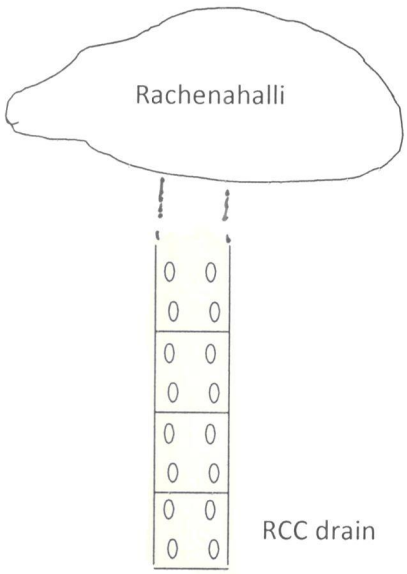

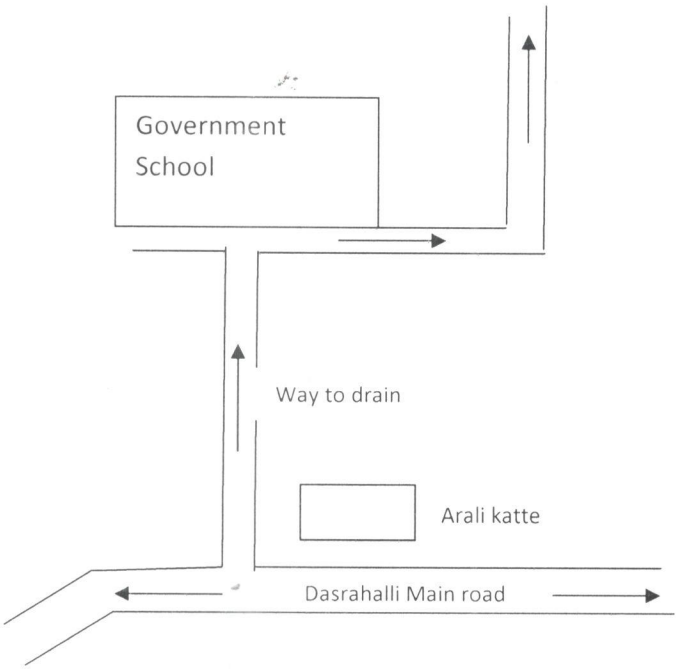

Asst. Executive Engineer
Project Division
Yelahanka Zone
BBMP, Bangalore - 92

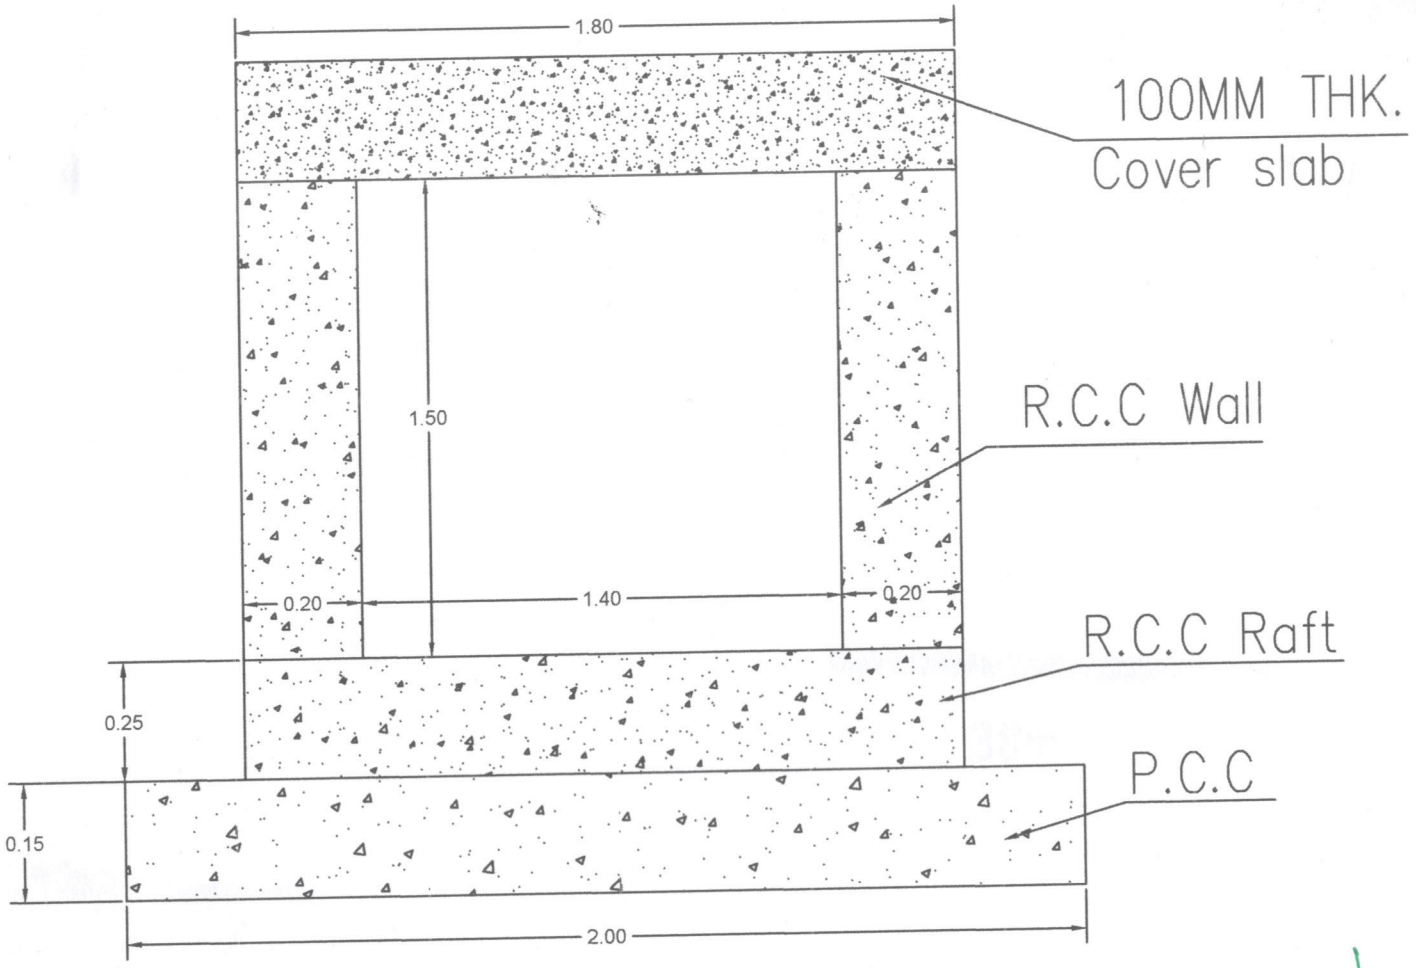

CROSS SECTION OF DRAIN

Asst. Executive Engineer
Project Division
Yelahanka Zone
BBMP, Bangalore - 92

Name of Work :- Construction of lead of drain to connect strom water drain at Dasarahalli in Ward No.06

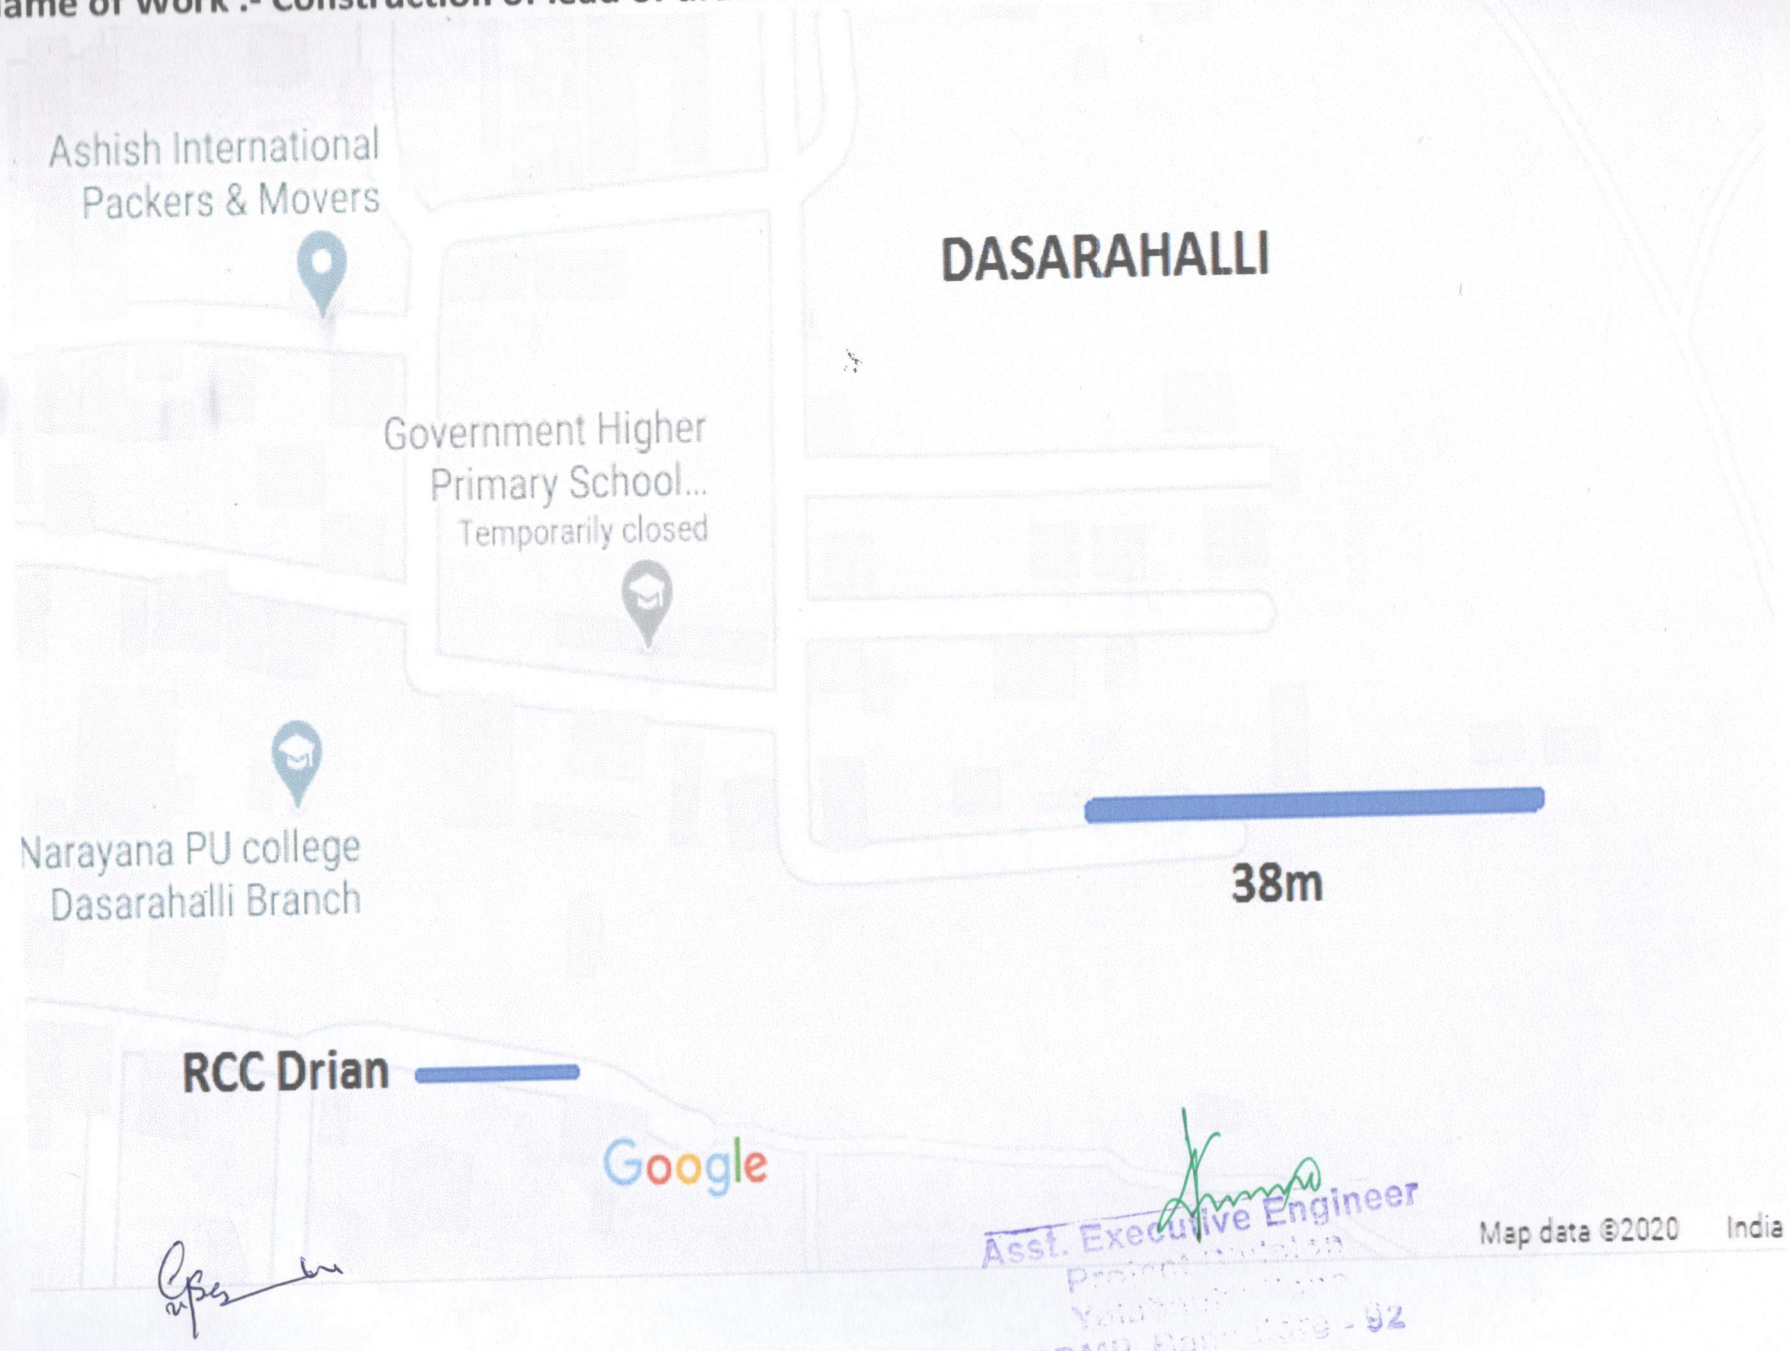

Asst. Executive Engineer
BBMP, Ban... - 92